


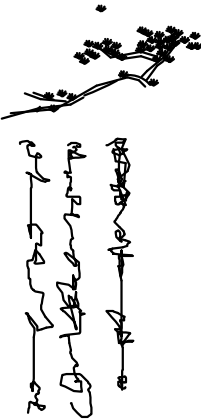


众臣装饰

施工图集

NO. 编号:



龙光·君悦龙庭-曾小姐雅居
24座1401房

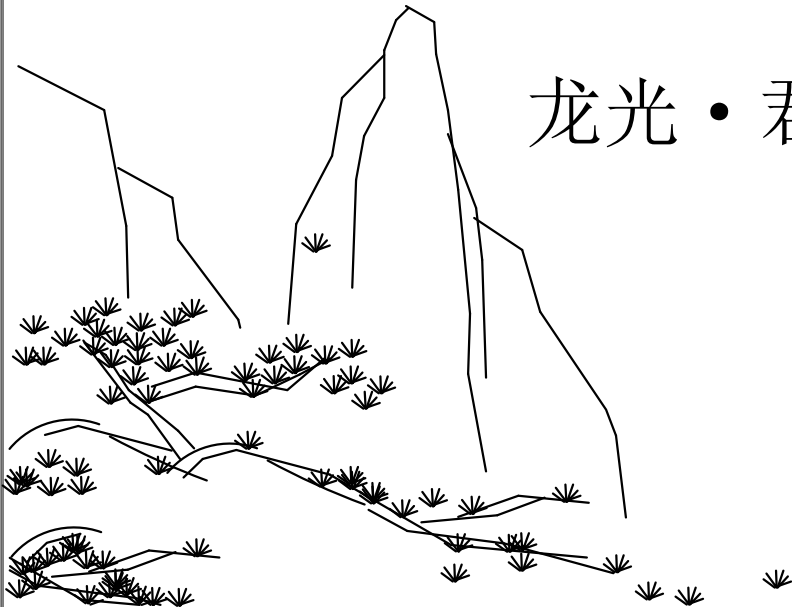

客户:
Client

方案设计师:
Designer

助理设计师:
Ass.Designer

设计总监:
Design Manager

业务经理:
Business Manager

设计日期:
Business Manager

Date

图纸名称:
Drawing title

24-1401崔先生雅居施工图

工程编号:
Job no

修改:
Revisions

1	
2	
3	
4	
5	
6	

设计:
Designed by

绘图:
Drawn by

报价:
offer

审核:
Check

日期:
Date


比例:
Scale

工程监理:
Coctractor

业主认可:
Client approved

图号:
Crawing no 01

注: (1) 本图知识产权属于“众臣装饰设计中心”, 任何人不得模仿或抄袭;
(2) 所有标注尺寸以现场测量为准, 施工者需按工地实际尺寸进行施工。
Note: (1) This drawing is property of "zhong chen zhuang shi workroom", anybody don't copy.
(2) All dimensions following the site, contractor must be check the mersurement.

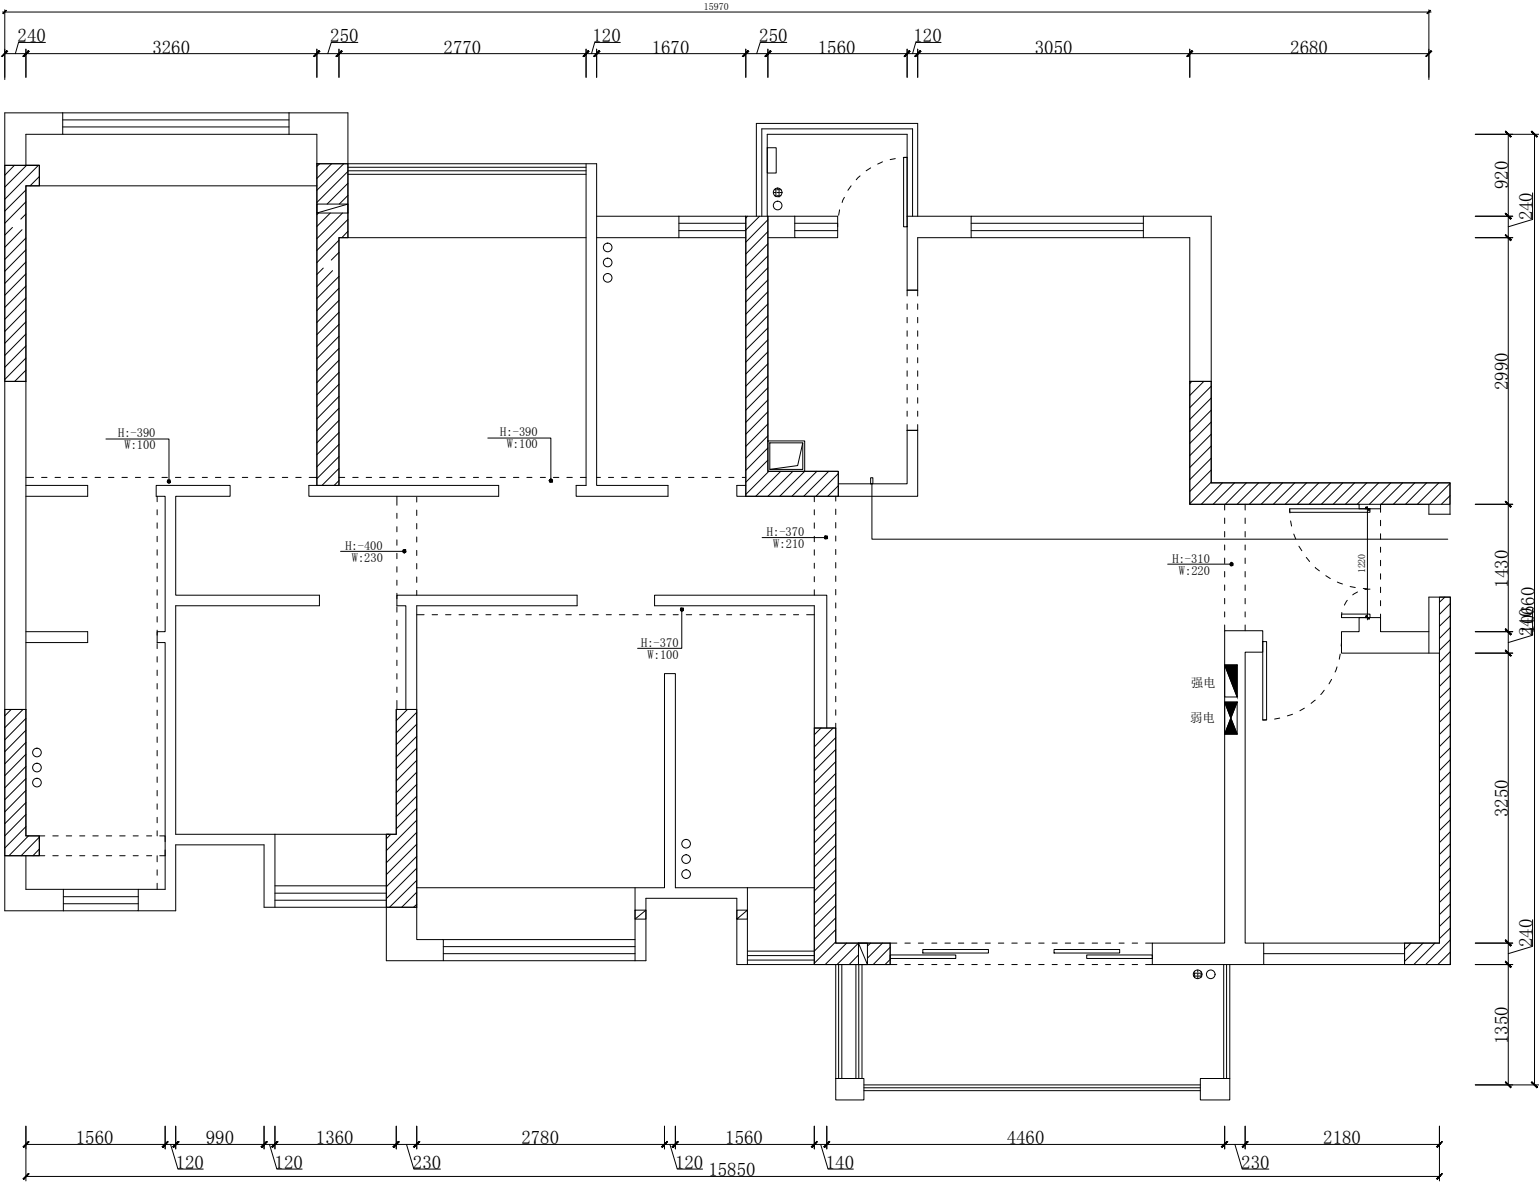

原始结构图

图纸名称:
Drawing title

24-1401崔先生雅居施工图

工程编号:
Job no

修改:
Revisions

1
2
3
4
5
6

设计:
Designed by

绘图:
Drawn by

报价:
offer

审核:
Check

日期:
Date


比例:
Scale

工程监理:
Coctractor

业主认可:
Client approved

图号:
Crawing no 01

注: (1) 本图知识产权属于“众臣装饰设计中心”, 任何人不得模仿或抄袭;
(2) 所有标注尺寸以现场测量为准, 施工者需按工地实际尺寸进行施工。
Note: (1) This drawing is property of "zhong chen zhuang shi workroom", anybody don't copy.
(2) All dimensions following the site, contractor must be check the mersurement.

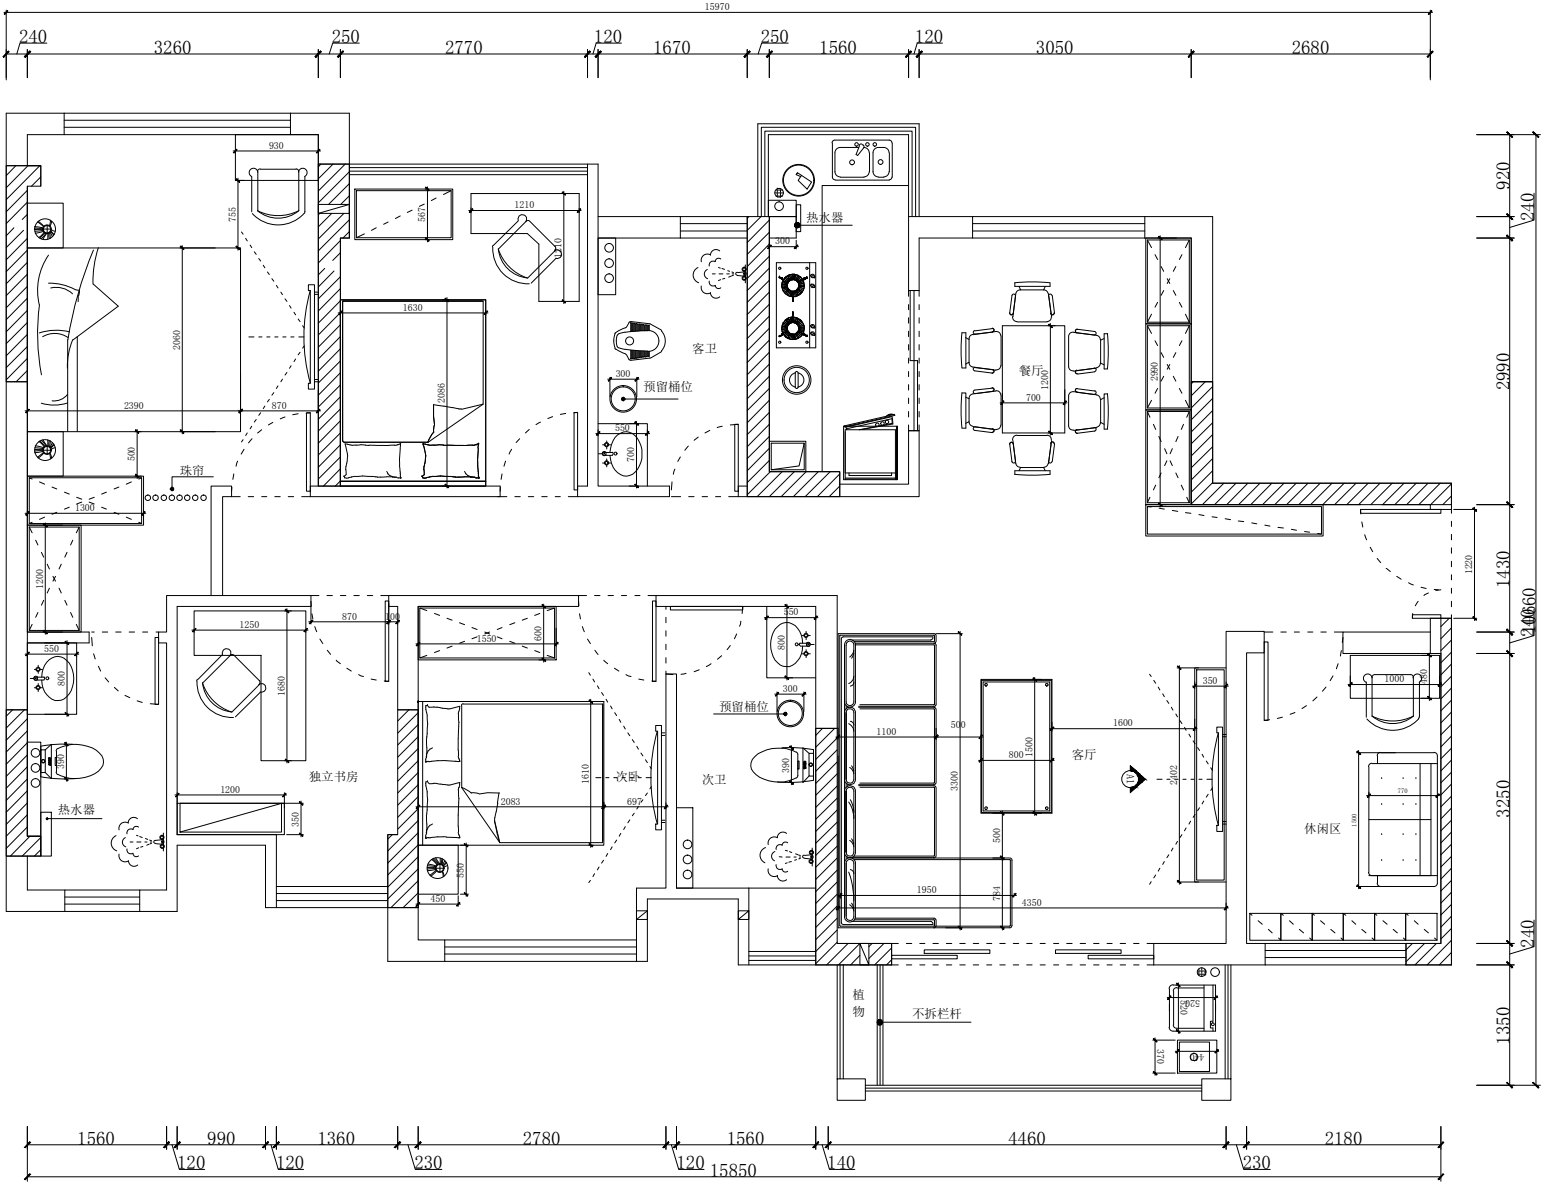

平面布置图

图纸名称:
Drawing title

24-1401崔先生雅居施工图

工程编号:
Job no

修改:
Revisions

1	
2	
3	
4	
5	
6	

设计:
Designed by

绘图:
Drawn by

报价:
offer

审核:
Check

日期:
Date


比例:
Scale

工程监理:
Coctractor

业主认可:
Client approved

图号:
Crawing no 01

注: (1) 本图知识产权属于“众臣装饰设计中心”, 任何人不得模仿或抄袭;
(2) 所有标注尺寸以现场测量为准, 施工者需按工地实际尺寸进行施工。
Note: (1) This drawing is property of "zhong chen zhuang shi workroom", anybody don't copy.
(2) All dimensions following the site, contractor must be check the mersurement.

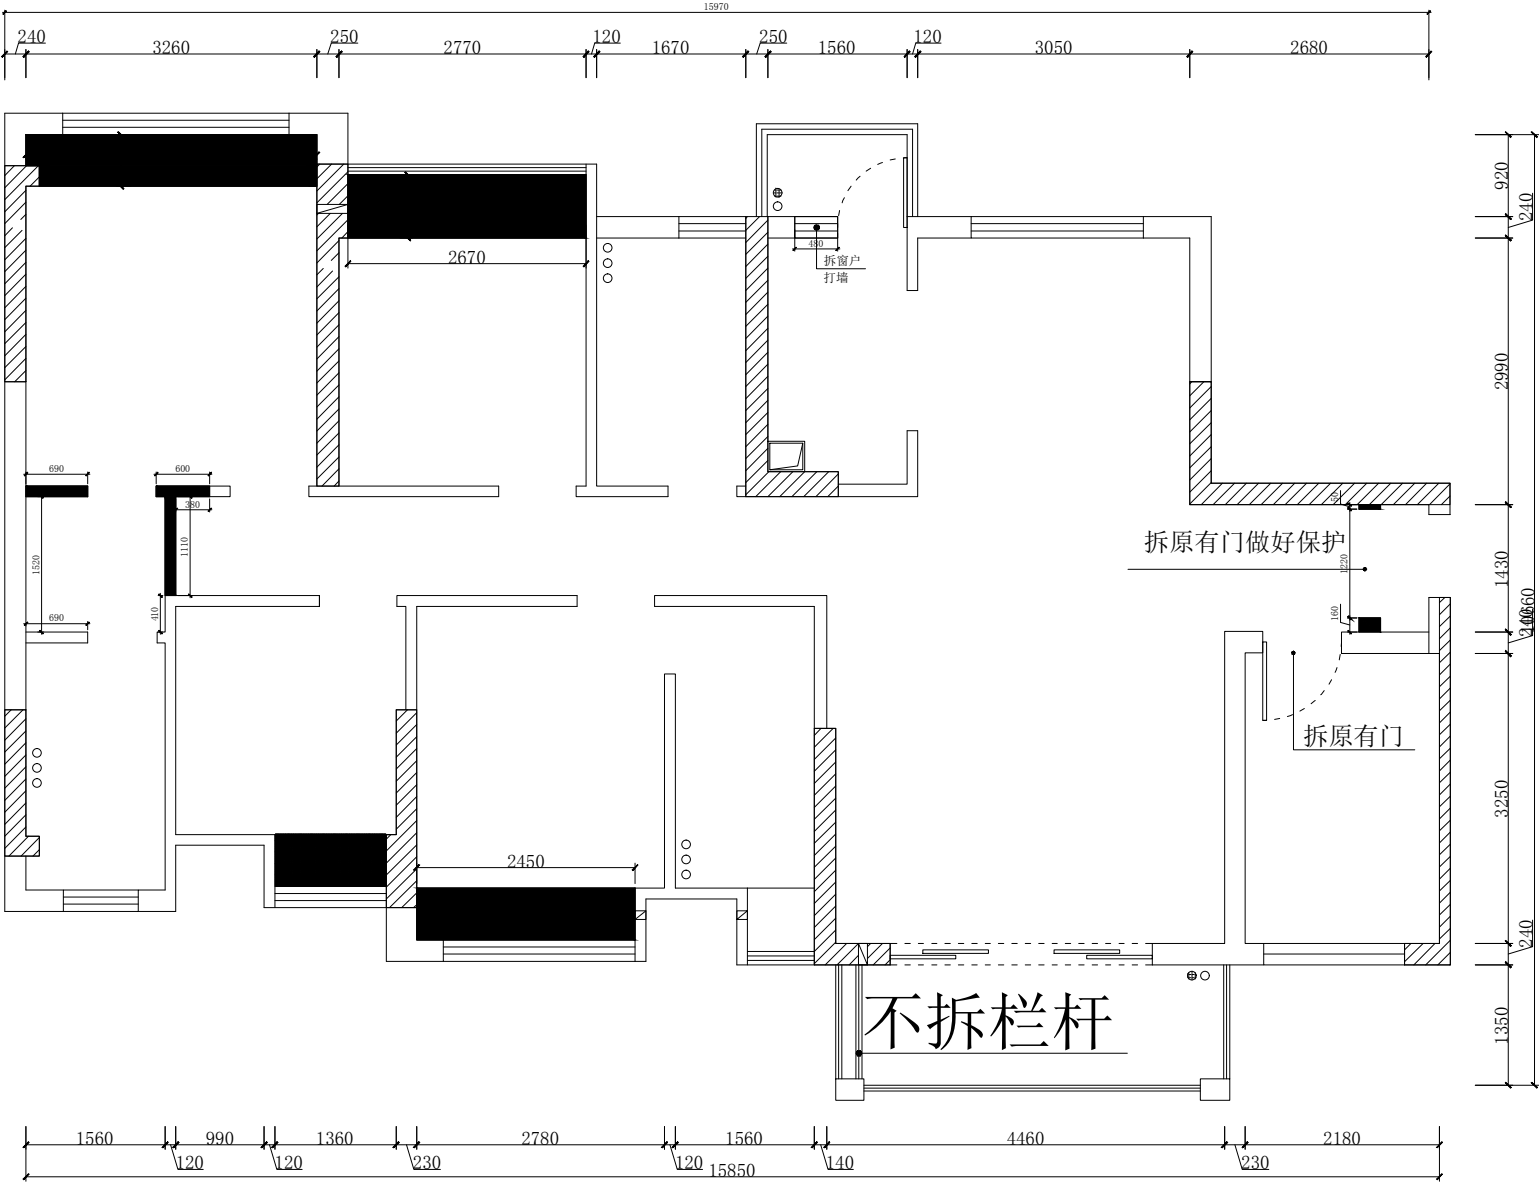

打墙布置图

打墙图标

图纸名称:
Drawing title

24-1401崔先生雅居施工图

工程编号:
Job no

修改:
Revisions

1	
2	
3	
4	
5	
6	

设计:
Designed by

绘图:
Drawn by

报价:
offer

审核:
Check

日期:
Date


比例:
Scale

工程监理:
Coctractor

业主认可:
Client approved

图号:
Crawing no 01

注: (1) 本图知识产权属于“众臣装饰设计中心”, 任何人不得模仿或抄袭;
(2) 所有标注尺寸以现场测量为准, 施工者需按工地实际尺寸进行施工。
Note: (1) This drawing is property of "zhong chen zhuang shi workroom", anybody don't copy.
(2) All dimensions following the site, contractor must be check the mersurement.

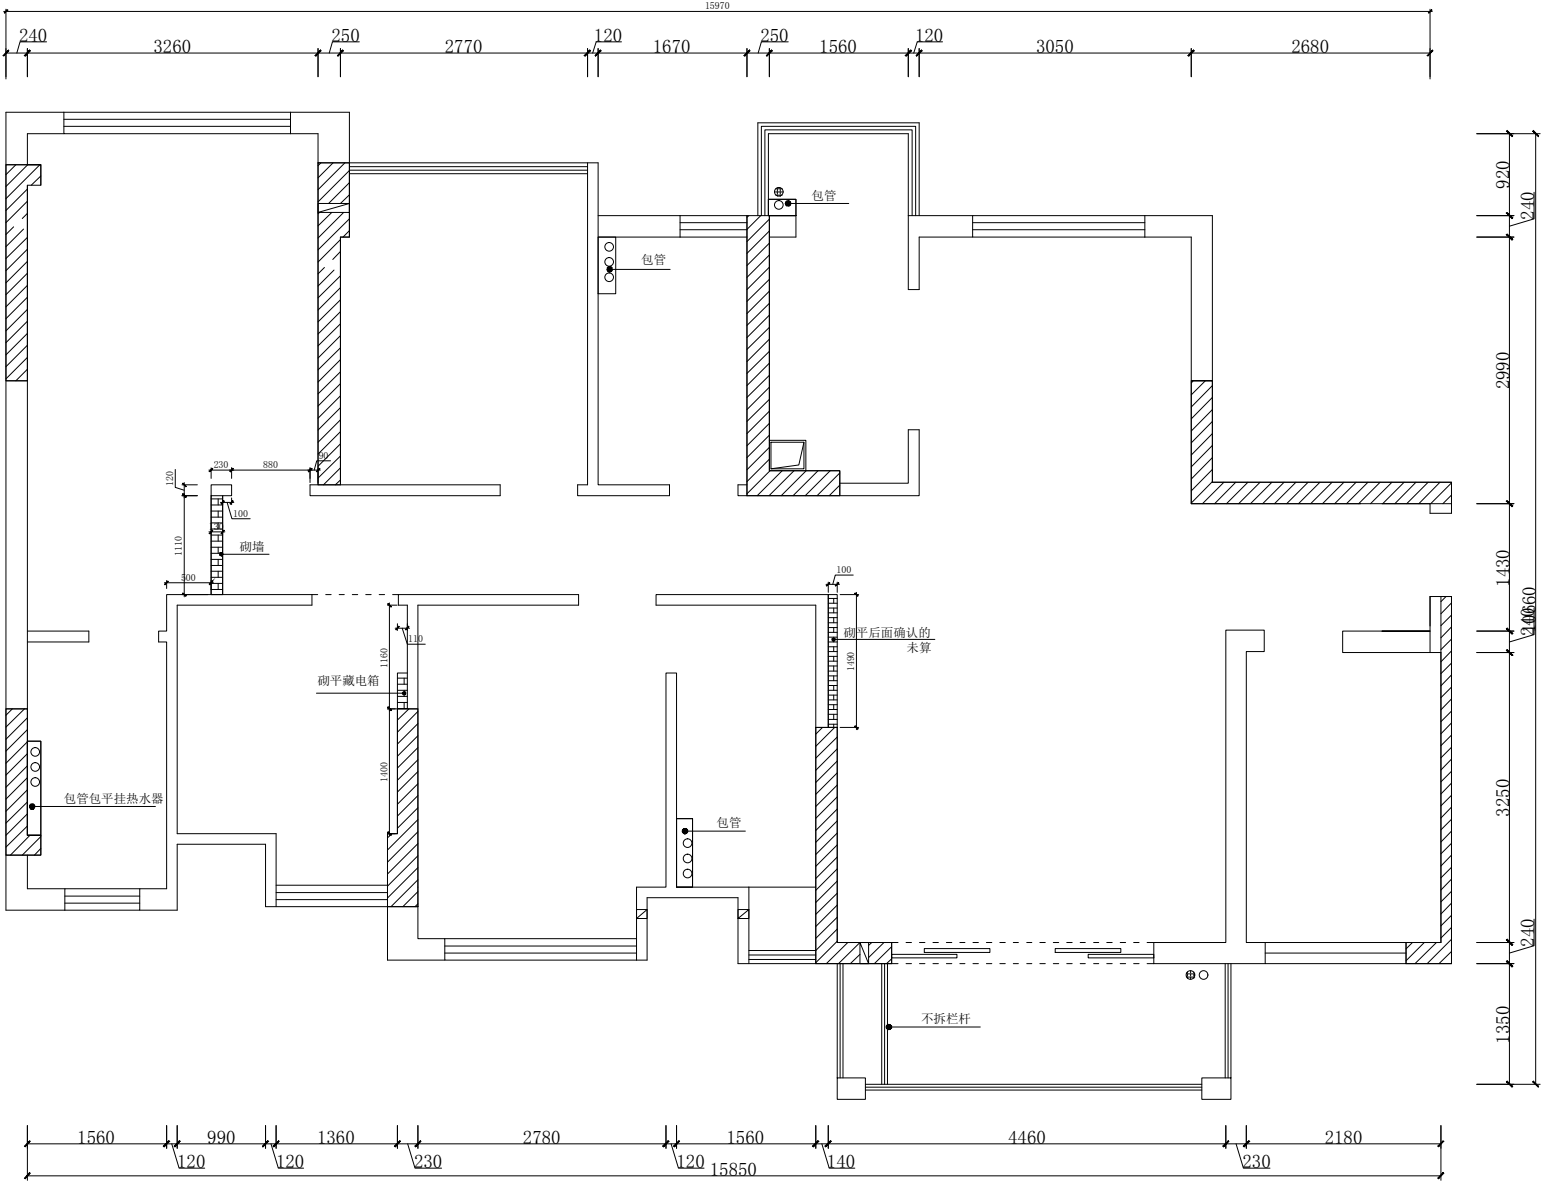

砌墙布置图



图纸名称:
Drawing title

24-1401崔先生雅居施工图

工程编号:
Job no

修改:
Revisions

1	
2	
3	
4	
5	
6	

设计:
Designed by

绘图:
Drawn by

报价:
offer

审核:
Check

日期:
Date


比例:
Scale

工程监理:
Contractor

业主认可:
Client approved

图号:
Crawing no 01

注: (1) 本图知识产权属于“众臣装饰设计中心”, 任何人不得模仿或抄袭;
(2) 所有标注尺寸以现场测量为准, 施工者需按工地实际尺寸进行施工。
Note: (1) This drawing is property of "zhong chen zhuang shi workroom", anybody don't copy.
(2) All dimensions following the site, contractor must be check the mersurement.

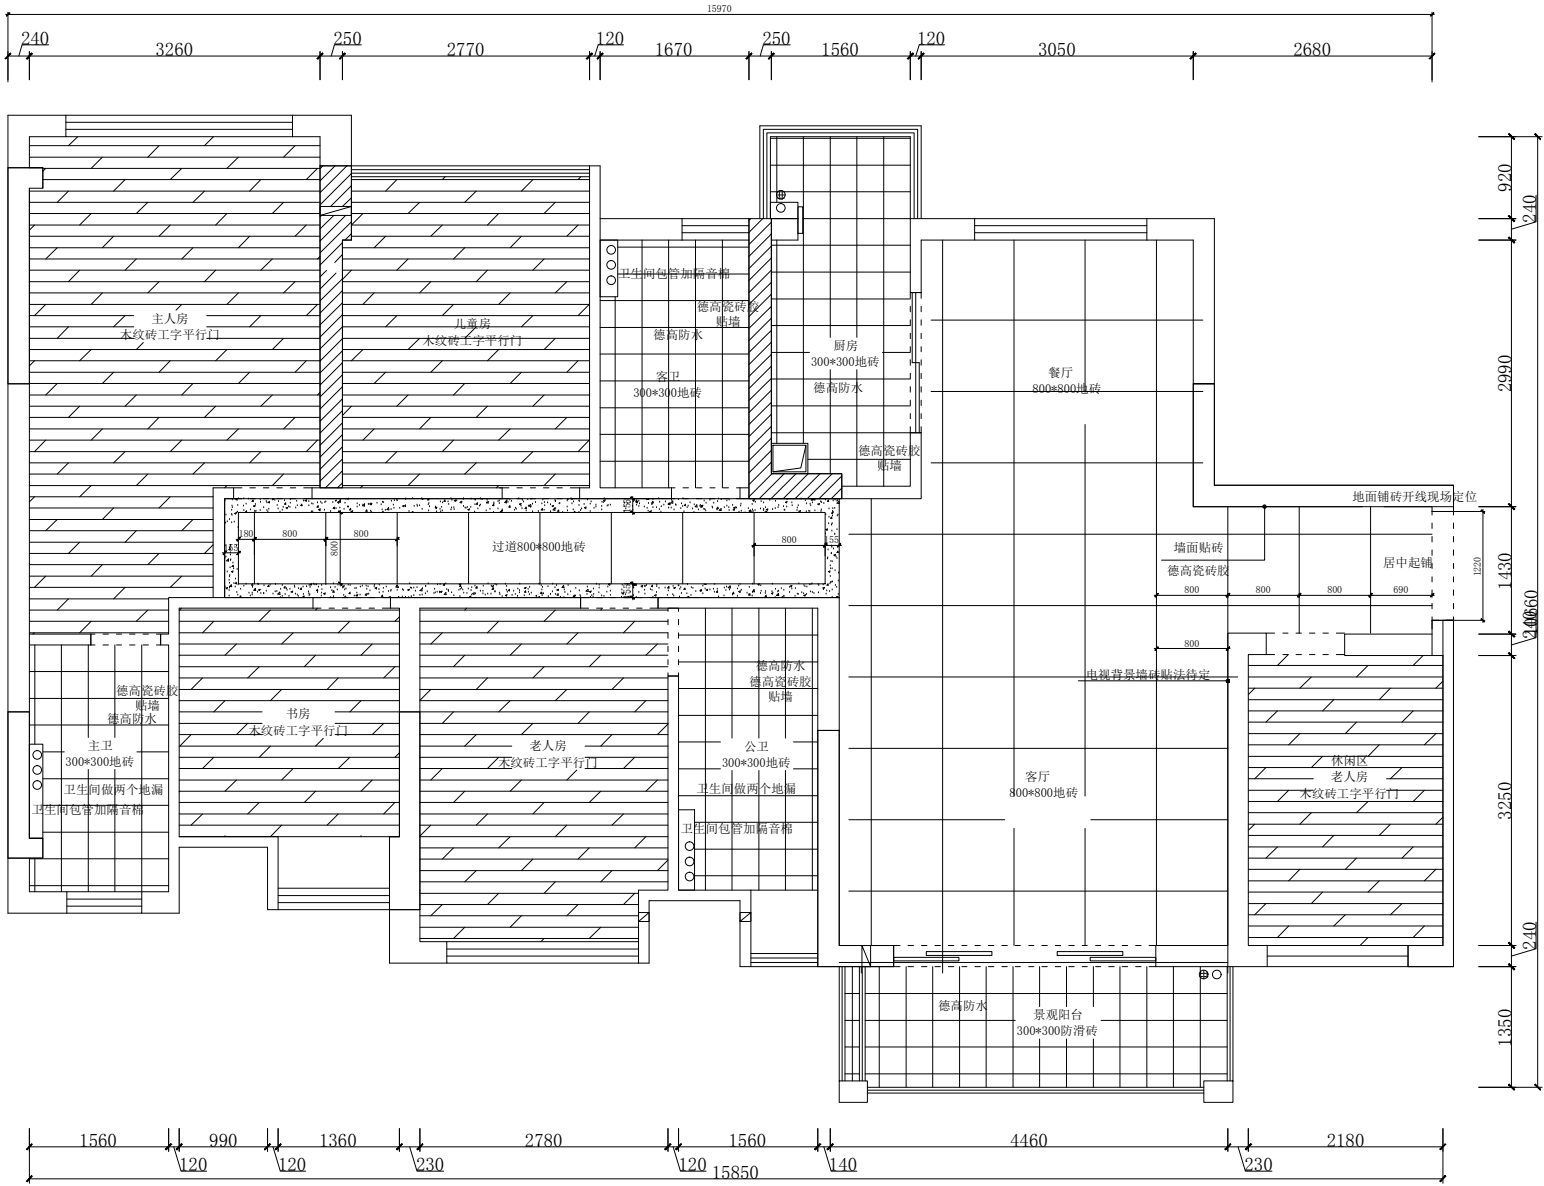

地砖布贴图

备注: 防水及瓷砖胶都用德高
卫生间做两个地漏

图纸名称:
Drawing title

24-1401崔先生雅居施工图

工程编号:
Job no

修改:
Revisions

1	
2	
3	
4	
5	
6	

设计:
Designed by

绘图:
Drawn by

报价:
offer

审核:
Check

日期:
Date


比例:
Scale

工程监理:
Contractor

业主认可:
Client approved

图号:
Crawing no 01

注: (1) 本图知识产权属于“众臣装饰设计中心”, 任何人不得模仿或抄袭;
(2) 所有标注尺寸以现场测量为准, 施工者需按工地实际尺寸进行施工。
Note: (1) This drawing is property of "zhong chen zhuang shi workroom", anybody don't copy.
(2) All dimensions following the site, contractor must be check the mersurement.

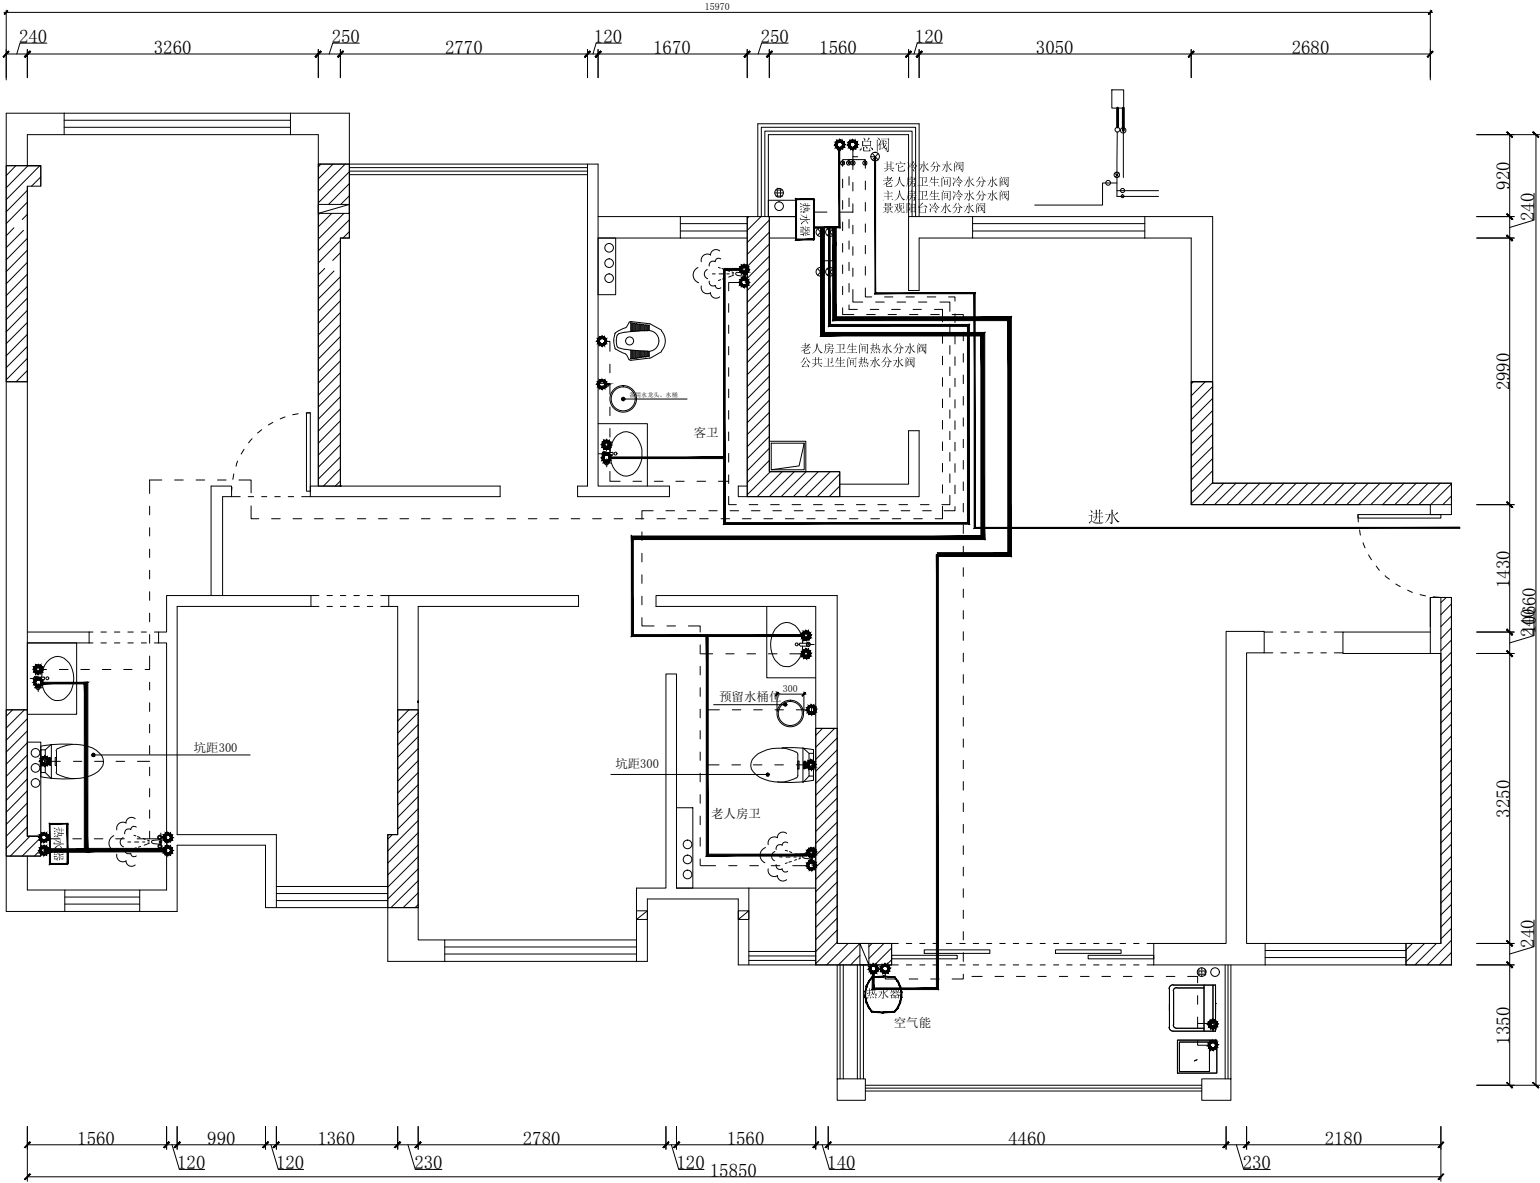

水路布置图

“ - - - - ” 生活冷水管
“ ———— ” 热水管

水路及数量以现场定位为准验收实测
至少要有从始端切断阳台冷管、老卫冷热管、主卫冷管功能
出水口要求统一左热右冷, 相距10cm

图纸名称:
Drawing title

24-1401崔先生雅居施工图

工程编号:
Job no

修改:
Revisions

1	
2	
3	
4	
5	
6	

设计:
Designed by

绘图:
Drawn by

报价:
offer

审核:
Check

日期:
Date


比例:
Scale

工程监理:
Contractor


业主认可:
Client approved

图号:
Crawing no 01

注: (1) 本图知识产权属于“众臣装饰设计中心”, 任何人不得模仿或抄袭;
(2) 所有标注尺寸以现场测量为准, 施工者需按工地实际尺寸进行施工。
Note: (1) This drawing is property of "zhong chen zhuang shi workroom", anybody don't copy.
(2) All dimensions following the site, contractor must be check the mersurement.

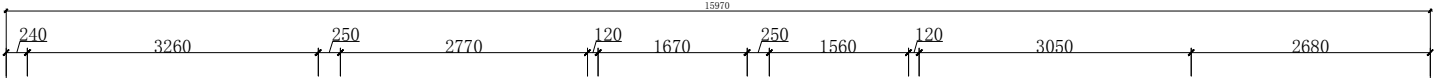

插座及灯位数量以现场定位为准计算 天花布置图

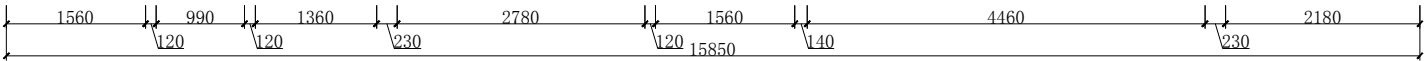

灯位计算方法: (1) 一个开关控制一盏灯(普通吸顶灯、小型吊灯、筒灯、日光灯、壁灯、射灯等) 计一位;
(2) 一个开关控制大型豪华吸顶灯、豪华吊灯类算三个灯位; (3) 一个开关控制三个以内的灯计一位, 每增加一盏灯加计半位;
(4) 如是双控开关控制灯具则在前三类的基础上加算一位。 (5) 一个插座计一位。

图纸名称:
Drawing title

24-1401崔先生雅居施工图

工程编号:
Job no

修改:
Revisions

1	
2	
3	
4	
5	
6	

设计:
Designed by

绘图:
Drawn by

报价:
offer

审核:
Check

日期:
Date





比例:
Scale

工程监理:
Cocontractor

业主认可:
Client approved

图号:
Crawing no 01


注: (1) 本图知识产权属于“众臣装饰设计中心”, 任何人不得模仿或抄袭;
(2) 所有标注尺寸以现场测量为准, 施工者需按工地实际尺寸进行施工。
Note: (1) This drawing is property of "zhong chen zhuang shi workroom", anybody don't copy.
(2) All dimensions following the site, contractor must be check the mersurement.

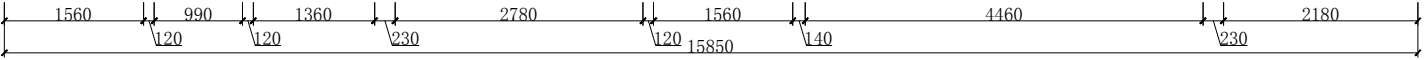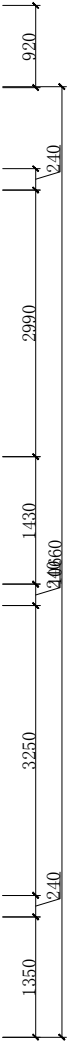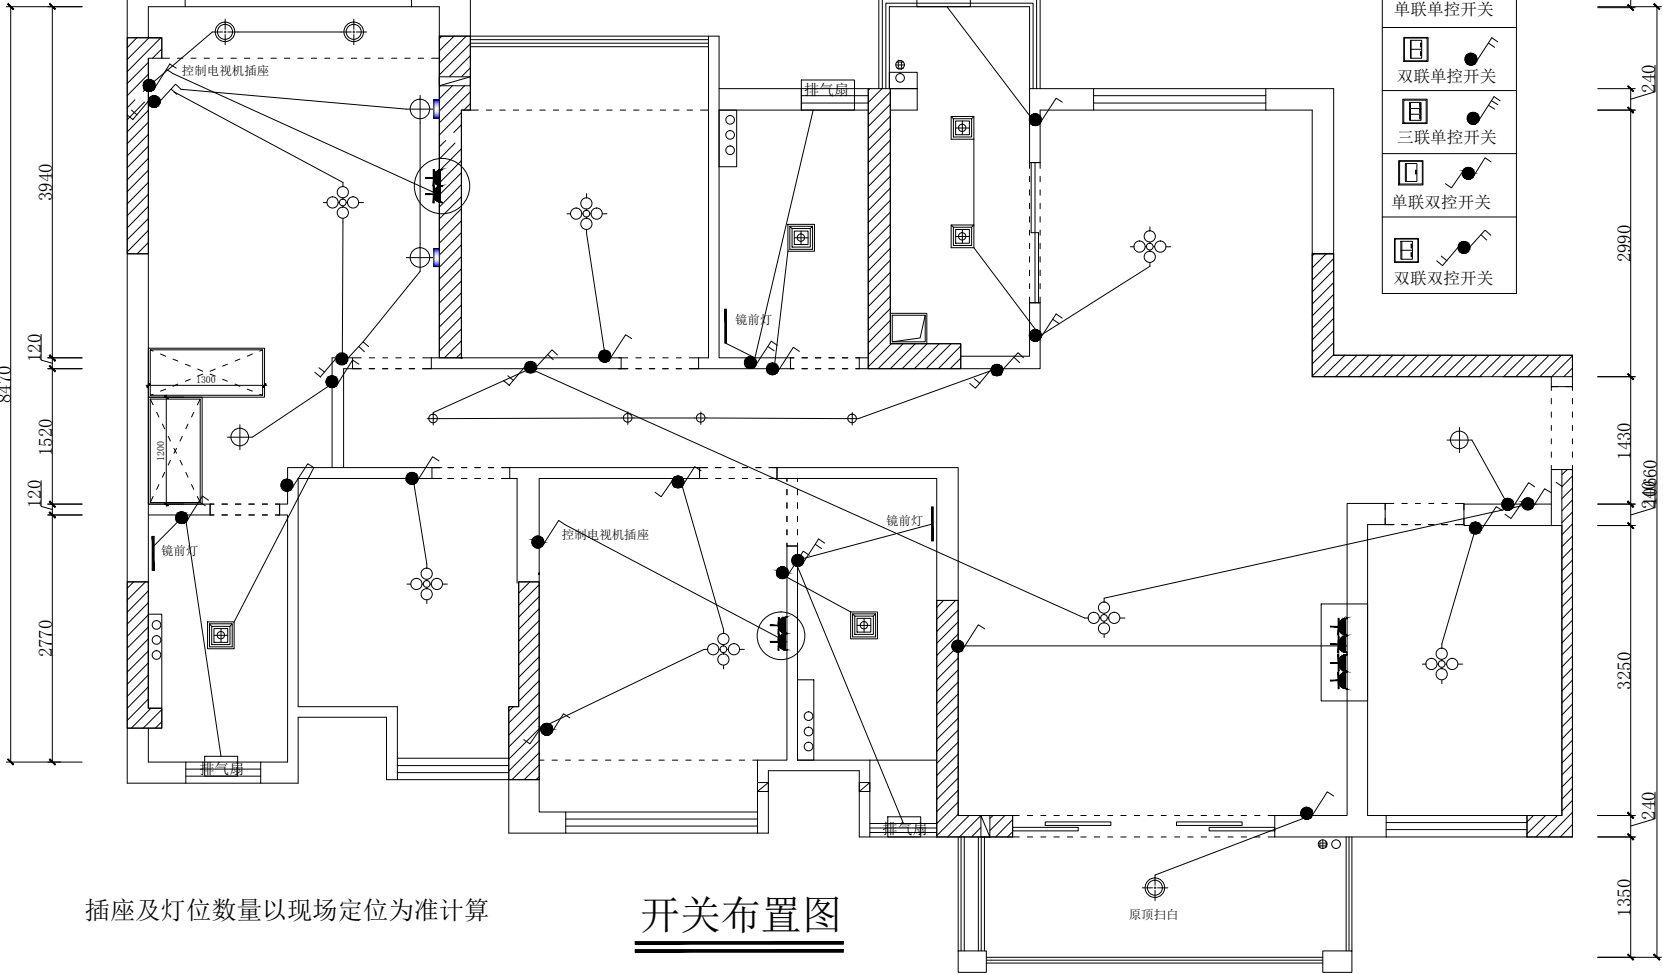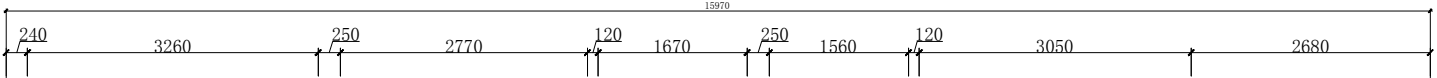

插座及灯位数量以现场定位为准计算

开关布置图

- 灯位计算方法: (1) 一个开关控制一盏灯(普通吸顶灯、小型吊灯、筒灯、日光灯、壁灯、射灯等) 计一位;
- (2) 一个开关控制大型豪华吸顶灯、豪华吊灯类算三个灯位; (3) 一个开关控制三个以内的灯计一位, 每增加一盏灯加计半位;
- (4) 如是双控开关控制灯具则在前三类的基础上加算一位。 (5) 一个插座计一位。

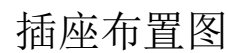

插座以现场定位为准
工地提供开关面板数量规格清单



众臣装饰

图纸名称:	Drawing title
-------	---------------

24-1401崔先生雅居施工图

工程编号: Job no	
-----------------	--

修改:
Revisions

1	
2	
3	
4	
5	
6	

设计:	Designed by
-----	-------------

绘图:
Drawn by

报价:	offer
-----	-------

审核:	Check
-----	-------

日期:
Date

比例: Scale	
--------------	--

工程监理:	Coctractor
-------	------------

业主认可:
Client approved

图号:	01
Crawing no	

注: (1) 本图知识产权属于“众臣装饰设计中心”, 任何人不得模仿或抄袭;

(2)所有标注尺寸以现场测量为准,施工者需按工地实际尺寸进行施工。

Note:(1) This drawing is property
of "zhong chen zhuang shi
workroom",anybody don't copy.

(2) All dimensions following the site, contractor must be check the mersurement.

Answers